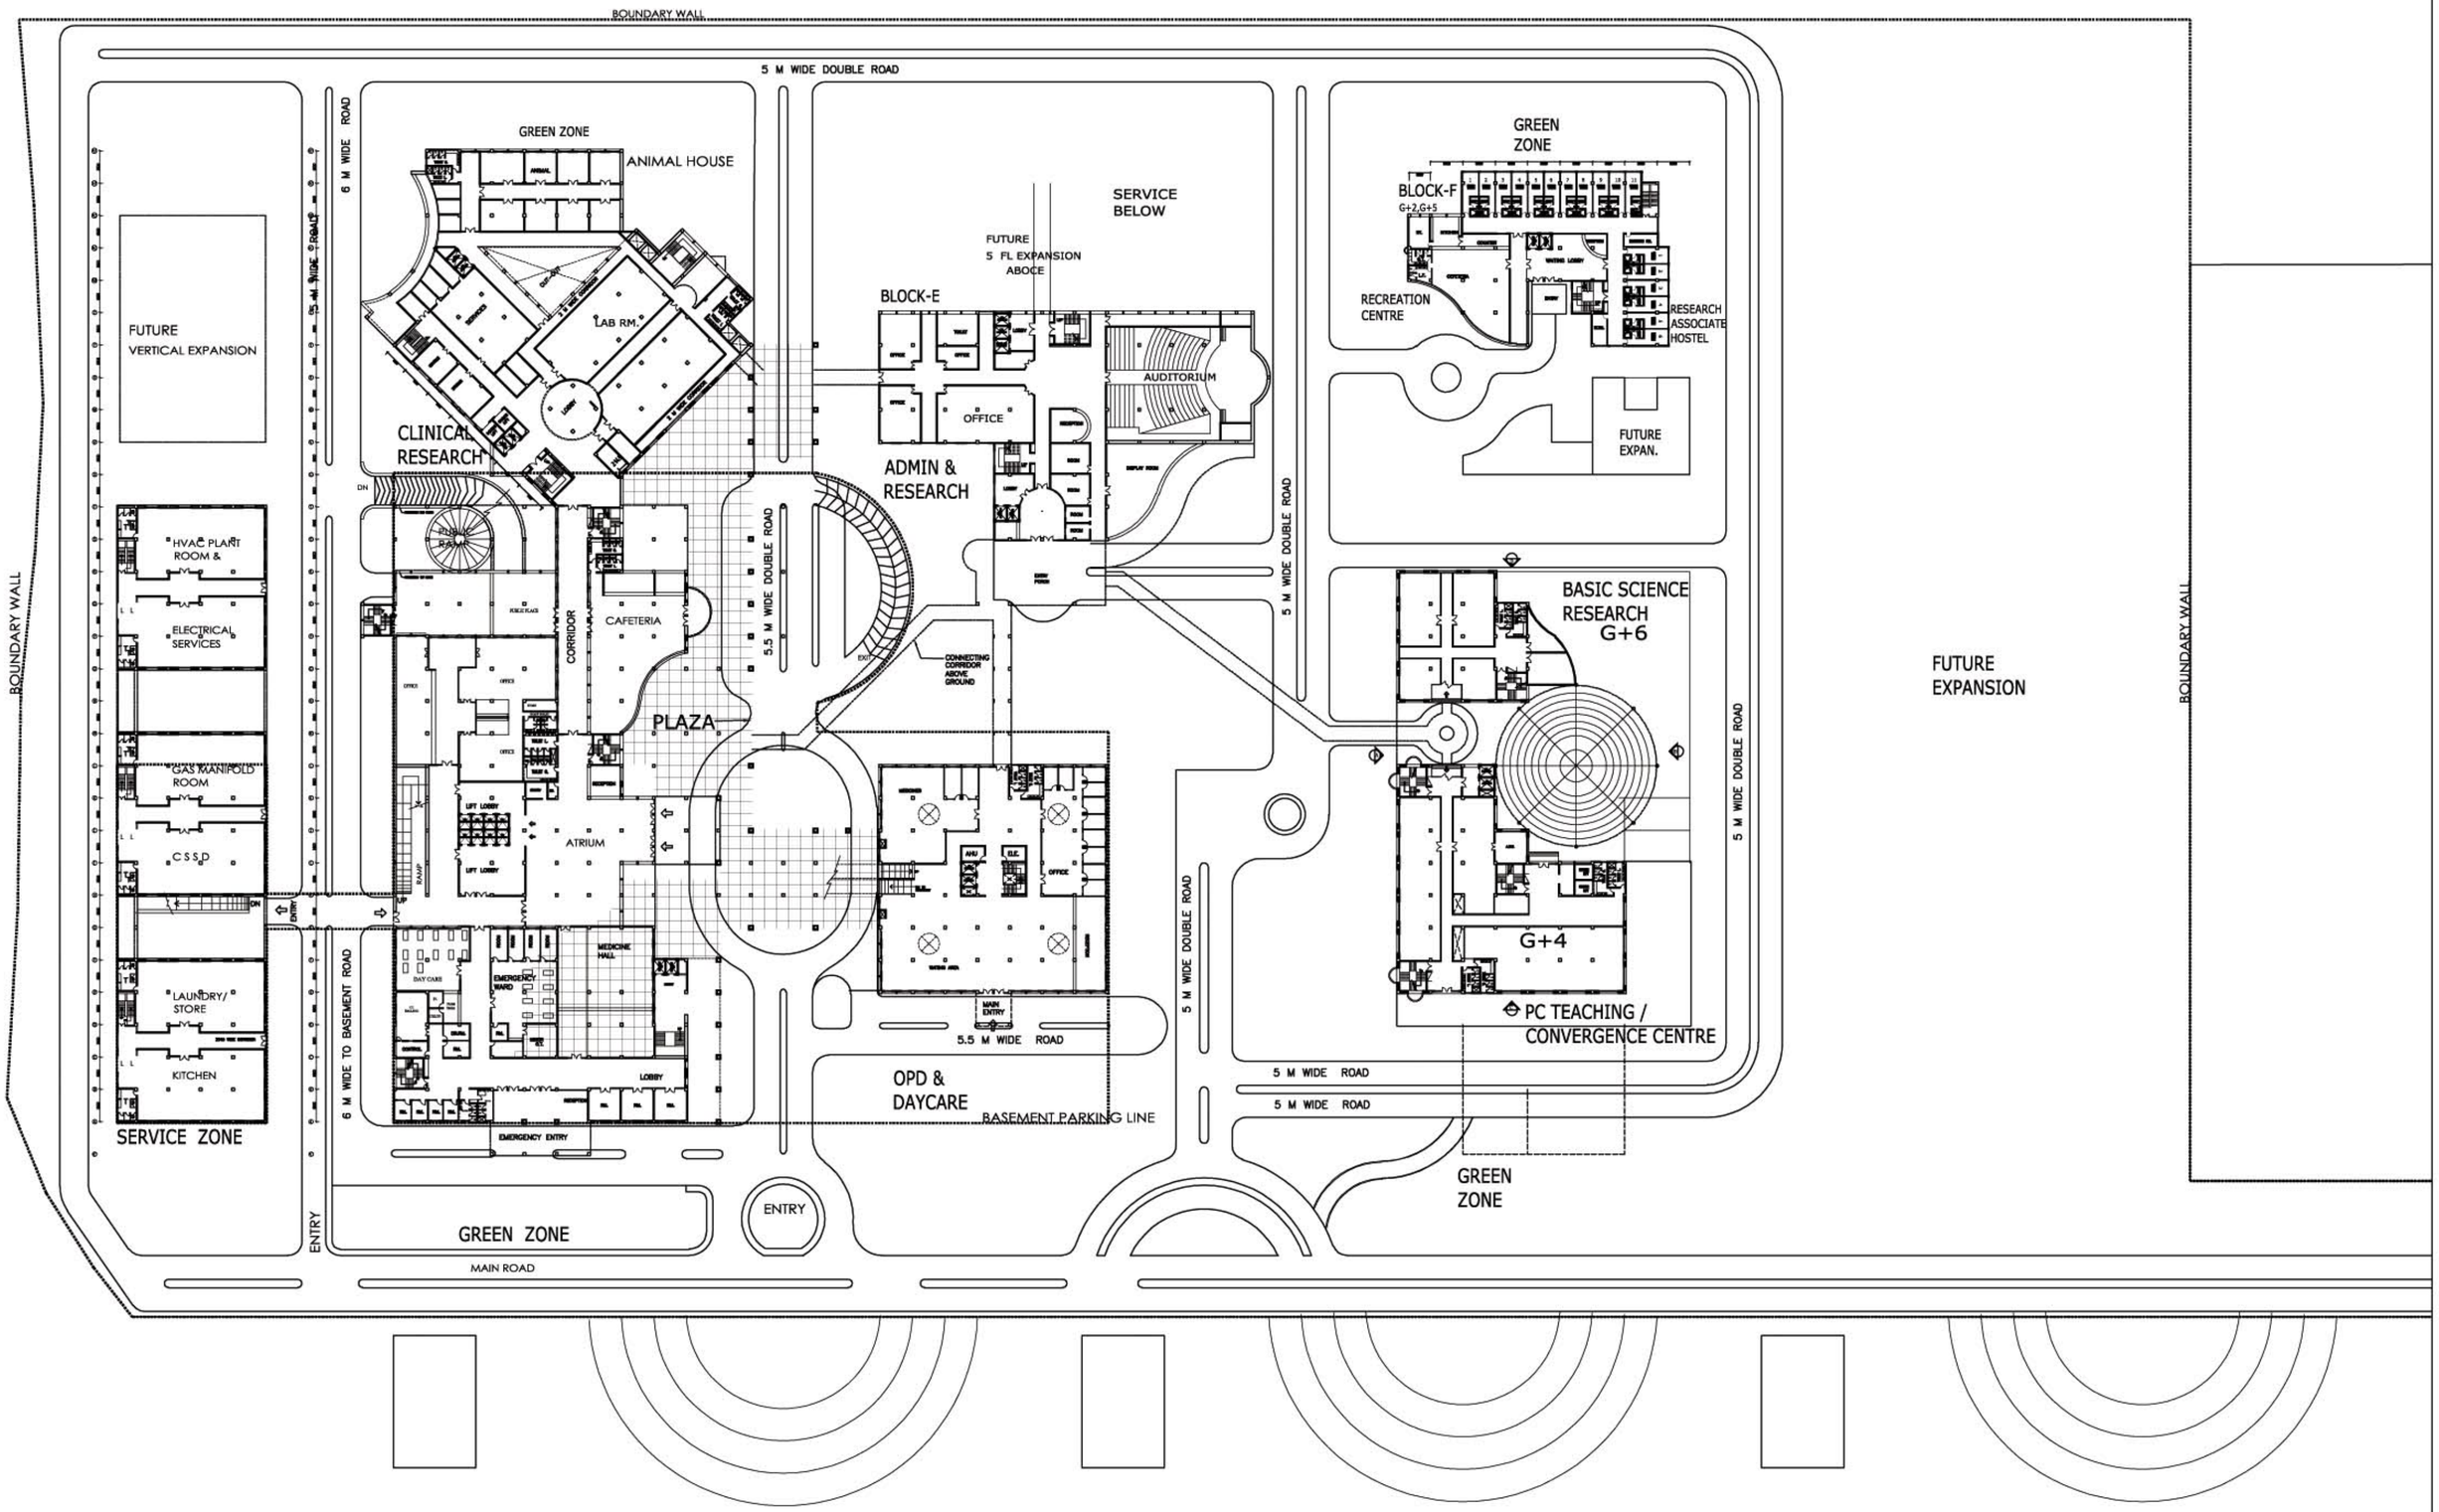
BOUNDARY WALL
5 M WIDE DOUBLE ROAD
6 M WIDE ROAD
GREEN ZONE
ANIMAL HOUSE
FUTURE
VERTICAL EXPANSION
LAB RM.
CLINICAL
RESEARCH
SERVICE
BELOW
FUTURE
5 FL EXPANSION
ABOCE
BLOCK-E
OFFICE
AUDITORIUM
ADMIN &
RESEARCH
GREEN
ZONE
BLOCK-F
G+2,G+5
RECREATION
CENTRE
RESEARCH
ASSOCIATE
HOSTEL
FUTURE
EXPAN.
HVAC PLANT
ROOM &
ELECTRICAL
SERVICES
GAS MANIFOLD
ROOM
CSSD
LAUNDRY/
STORE
KITCHEN
SERVICE ZONE
5.5 M WIDE DOUBLE ROAD
CORRIDOR
CAFETERIA
PLAZA
CONNECTING
CORRIDOR
ABOVE
GROUND
ATRIUM
LIFT LOBBY
MEDICINE
HALL
EMERGENCY
WARD
DAY CARE
LOBBY
EMERGENCY ENTRY
6 M WIDE TO BASEMENT ROAD
ENTRY
GREEN ZONE
MAIN ROAD
ENTRY
OPD &
DAYCARE
MAIN
ENTRY
5.5 M WIDE ROAD
BASEMENT PARKING LINE
5 M WIDE DOUBLE ROAD
BASIC SCIENCE
RESEARCH
G+6
G+4
PC TEACHING /
CONVERGENCE CENTRE
5 M WIDE ROAD
5 M WIDE ROAD
GREEN
ZONE
FUTURE
EXPANSION
BOUNDARY WALL