PRODUCED BY AN AUTODESK EDUCATIONAL PRODUCT

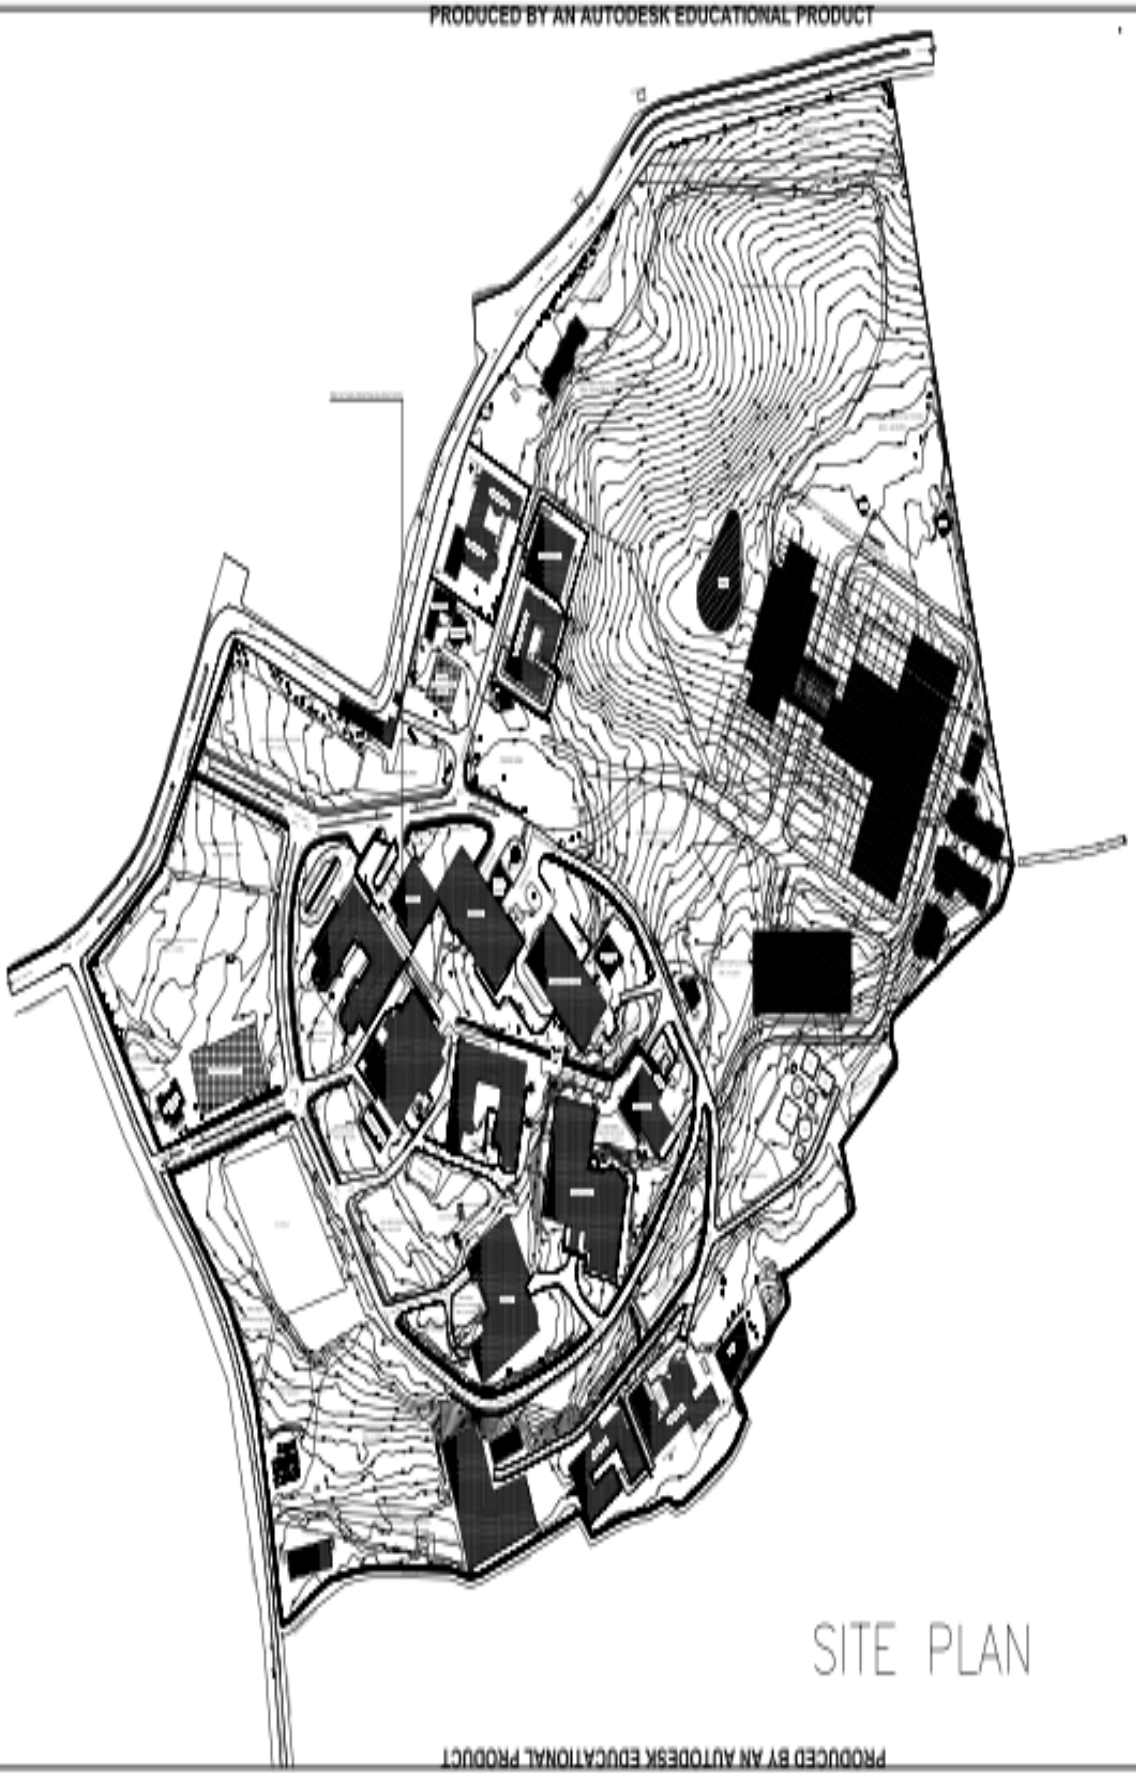

SITE PLAN

NOTES

PROJECT

PROPOSED CANCER HOSPITAL KOCHI

TITLE

SITE PLAN

HSCC (INDIA) LIMITED

HSCC

PRODUCED BY AN AUTODESK EDUCATIONAL PRODUCT

PRODUCED BY AN AUTODESK EDUCATIONAL PRODUCT