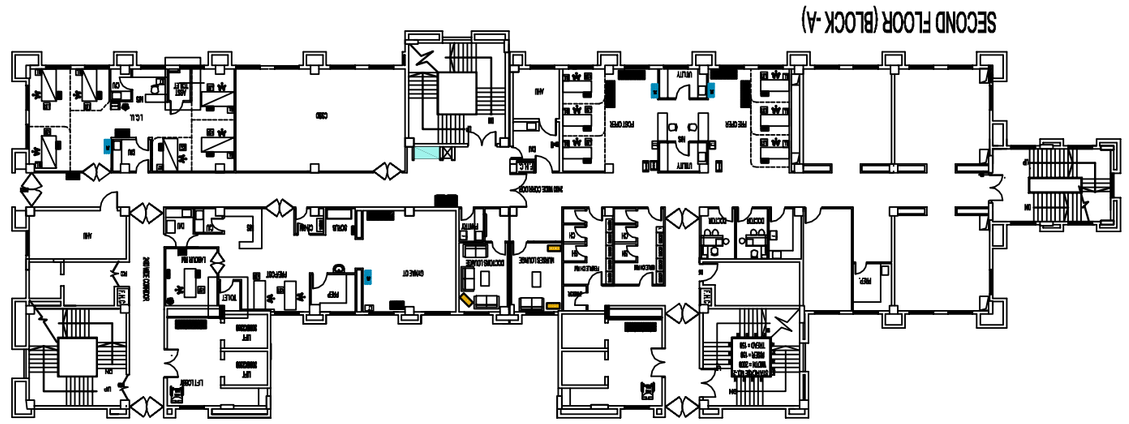

SECOND FLOOR (BLOCK-A)

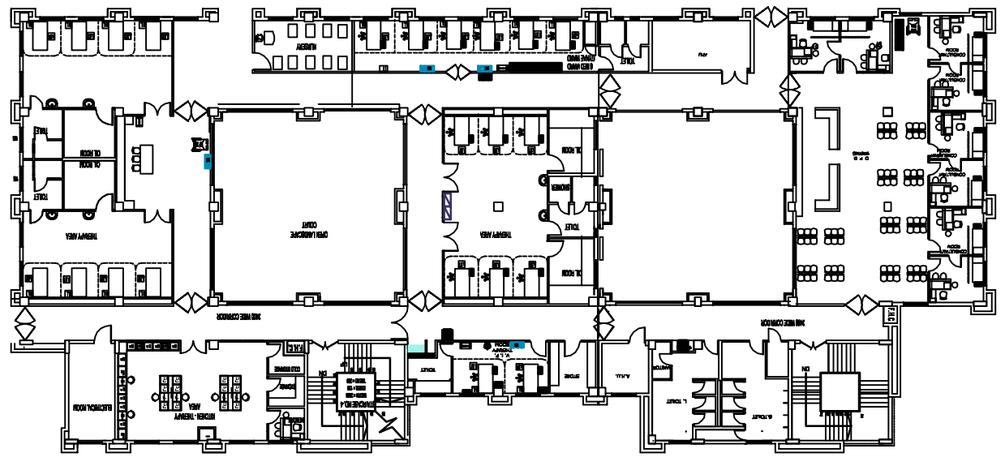

SECOND FLOOR (BLOCK-B)

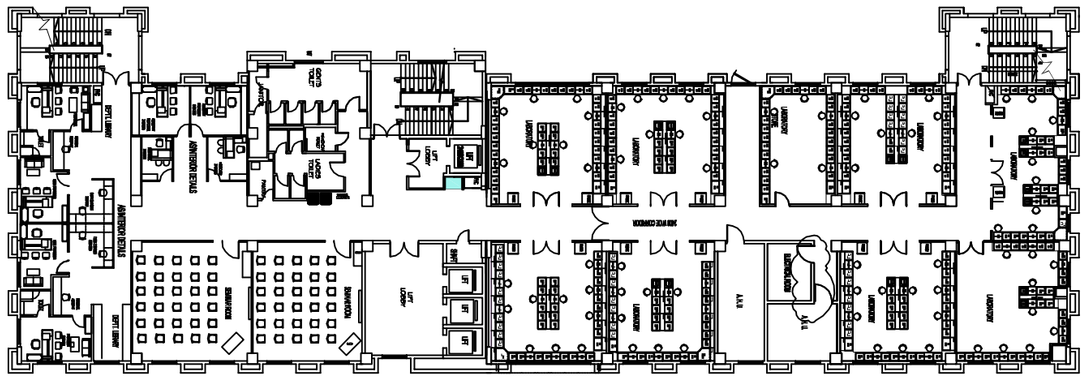

SECOND FLOOR (BLOCK-C)

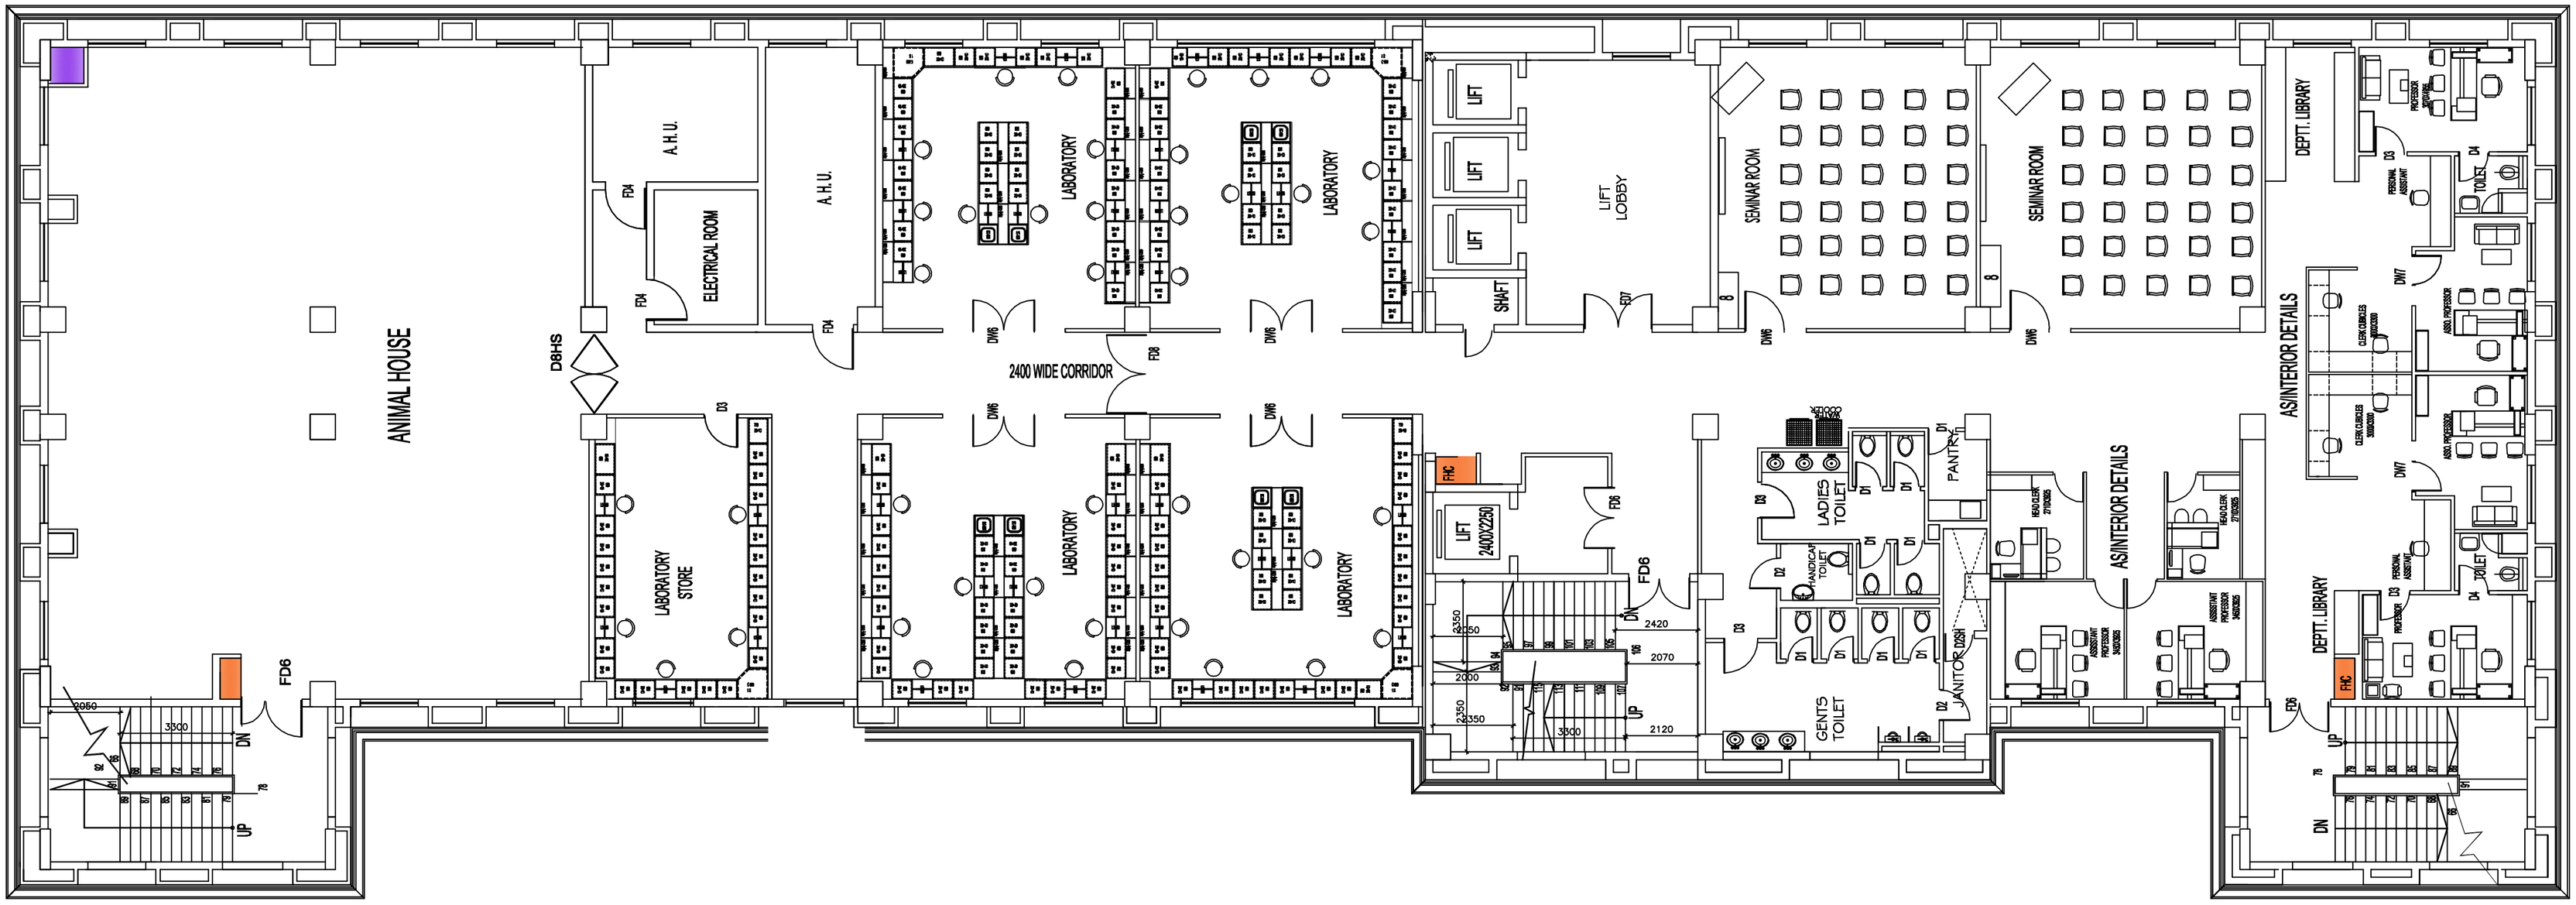

THIRD FLOOR (BLOCK -C)